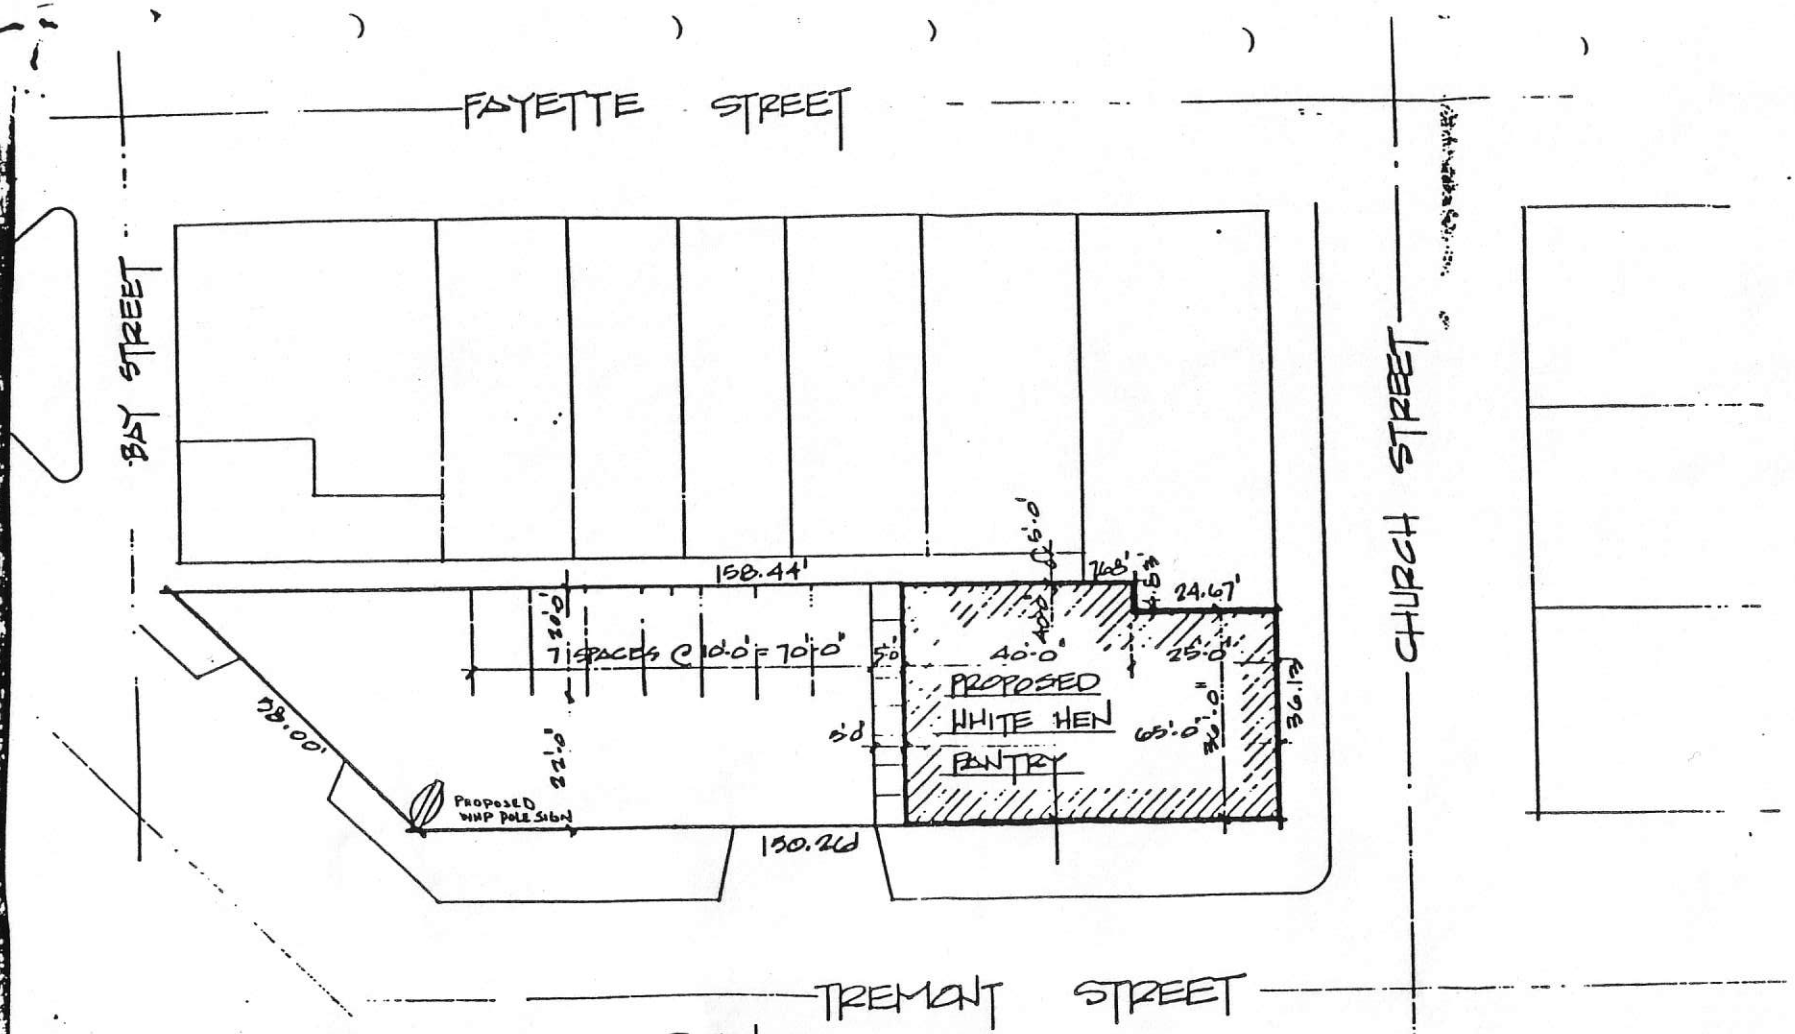

EXHIBIT A

PROPOSED SITE PLAN - B
363 TREMONT STREET
BOSTON, MASS.
SCALE: 1" = 20'-0"
DRAWN BY: J.C. 8/26/83

NORTH