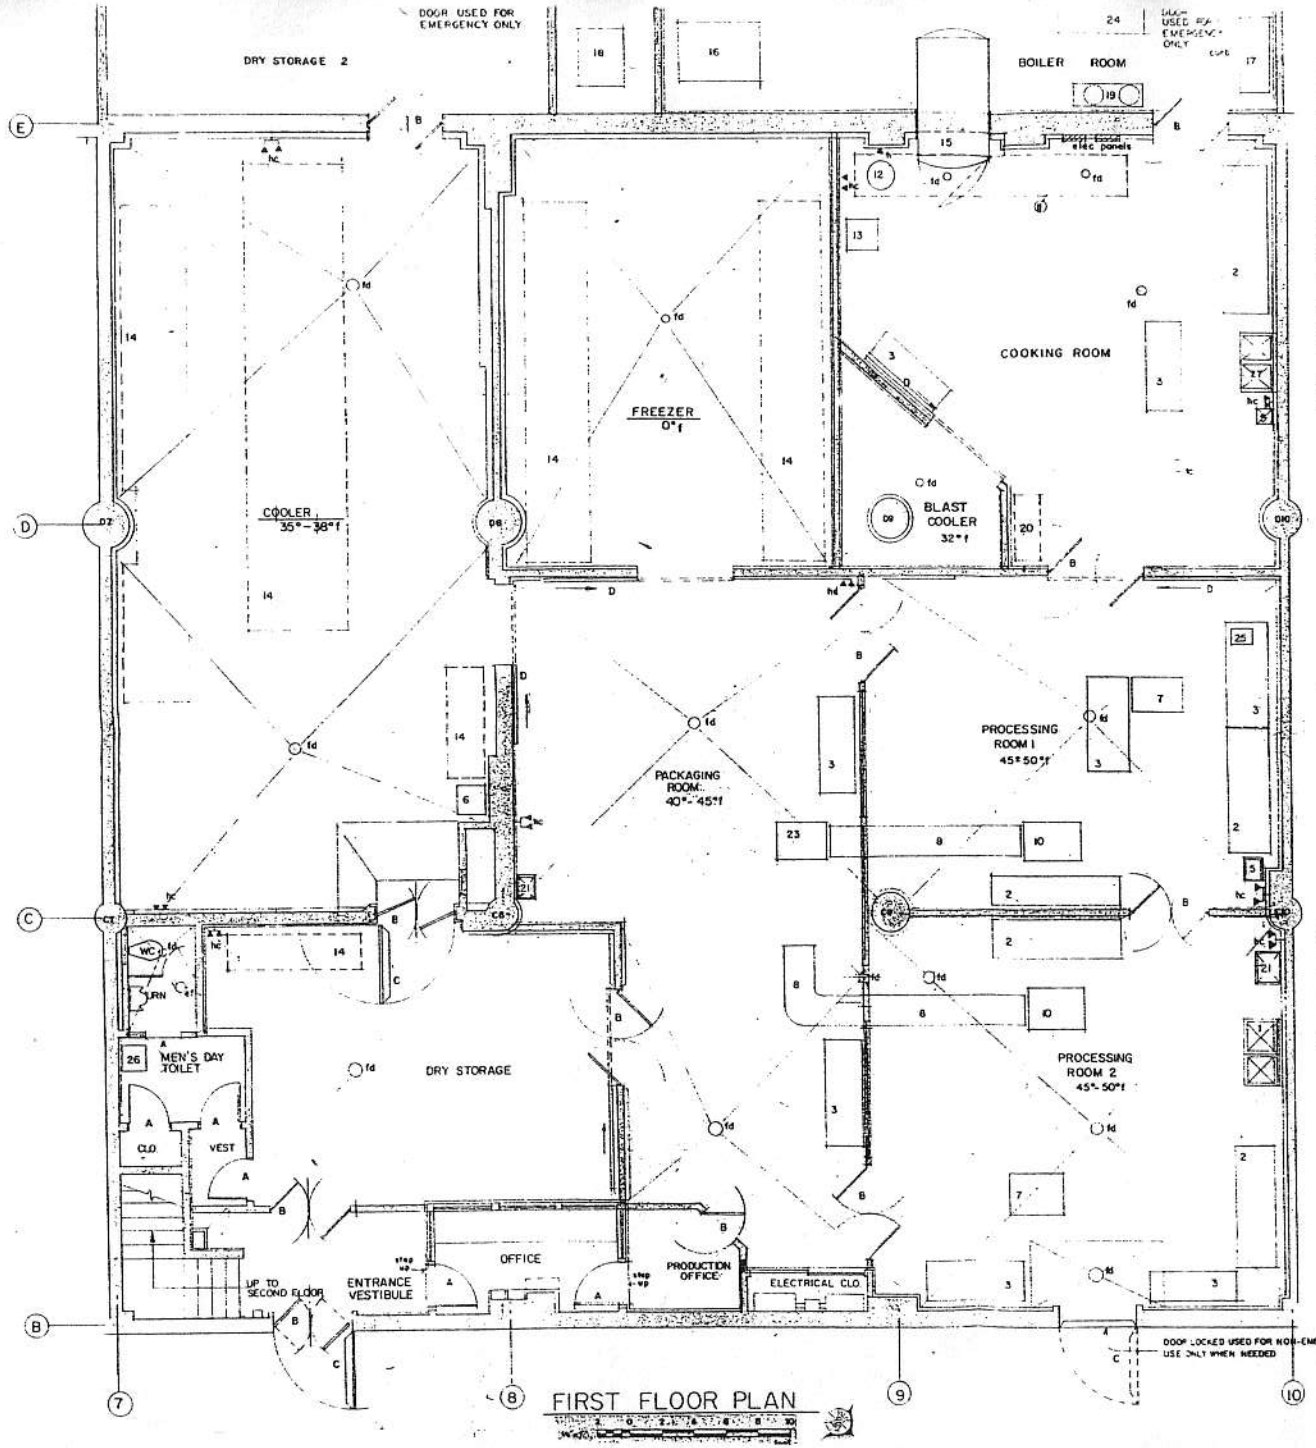

FIRST FLOOR PLAN

ROOM FINISH SCHEDULE

ROOM DESCRIPTION	FLOOR	BASE	WALL FINISH ALL	NORTH	EAST	SOUTH	WEST	CEILING	CEILING HEIGHT	NOTES
ENTRANCE VESTIBULE	EP	C/M	K					K		
VESTIBULE	EP	M	K					K		
MENS DAY TOILET	EP	M	K					K		
OFFICE	EP	M	K					K		
COOLER	EP	C	K					K		
FREEZER	EP	C/M	K					K		
COOKING ROOM	EP	C	K					K		
PROCESSING ROOM 1 & 2	EP	C/M	K					K		
DRY STORAGE 1	EP	C	K					K		
BLAST COOLER	EP	C	K					K		
BOILER ROOM	C	C	CBUP	–				ES		
DRY STORAGE 2	C	C	CBUP					ES		
PRODUCTION OFFICE	EP	C	K					K		
PACKAGING ROOM	EP	C	K					K		

EQUIPMENT LIST

1. TWO BAY S.S. PRODUCT WASH SINK
2. 8' S.S. WORKTABLE
3. 6' S.S. WORKTABLE
4. VEGETABLE PROCESSOR
5. S.S. HANDWASH SINK (Pedal Operated)
6. RETURN GOODS TABLE
7. FOOD KEYER
8. CONVEYOR
9. CARTON SEALER
10. SCALE TABLE
11. 10' EXHAUST HOOD
12. 80 GAL STEAM KETTLE
13. 80 GAL S.S. COOLING TANK
14. PALLET PACKING
15. STEAM RETORT
16. BOILER
17. OIL TANK
18. COMPRESSOR
19. CHEMICAL STORAGE RACK
20. RACK
21. AUTOMATIC HANDWASH MACHINE
22. THREE BAY S.S. SINK
23. TAPE SEALING MACHINE
24. BOILER FEED WATER PUMP
25. MANUAL CAN OPENER
26. PORCELAIN SINK WITH PEDAL OPERATOR
27. TWO BAY S.S. PRODUCE WASH SINK

SPACE FOR USDA APPROVAL STAMP

SCHEDULE ABBREVIATIONS & NOTES

FLOOR FINISH
- C CONCRETE
- QT QUARRY TILE
- CA CARPET
- CT CERAMIC TILE
- EP EPOXY

BASE
- C CONCRETE CURB
- M METAL
- CT CERAMIC TILE
- V VINYL

WALL FINISH
- K KAL-LITE
- CT CERAMIC TILE
- CR CEMENT PLASTER
- CPP CEMENT PLASTER PAINTED
- CBP CEMENT BLOCK PAINTED
- CBUP CONC. BLOCK UNPAINTED

CEILING FINISH
- K 24" x 48" SUSPENDED KAL-LITE PANELS
- K* KAL-LITE FASTEN DIRECT TO CEILING
- AT 24" x 48" SUSPENDED ACOUSTICAL PANELS
- ES EXPOSED STRUCTURE

LEGEND

- fd FLOOR DRAIN
- hc HOT & COLD WATER WALL MOUNTED HOSE CONNECTION HOLLOW METAL PASSAGE DOOR & FRAME PAINTED
- B BI-PARTING RUBBER SWING DOORS
- C GALVANIZED CLADDED INSULATED SWING DOOR & FRAME
- ef EXHAUST FAN
- CEILING HUNG MEAT RAILS
- D KAL-LITE CLADDED INSULATED SLIDING DOOR
- CONCRETE SUPPORT COLUMN

MODIFICATION UPDATE 7-15-06

BOSTON SALAD'S AND PROVISIONS CO., INC.
85 NEWMARKET SQUARE BOSTON, MA.
Southampton Food Terminal Inc.

EX DESIGN GROUP ARCHITECTS PLANNERS CONSULTANTS

USDA REGULATORY CONSULTANT

3 of 3