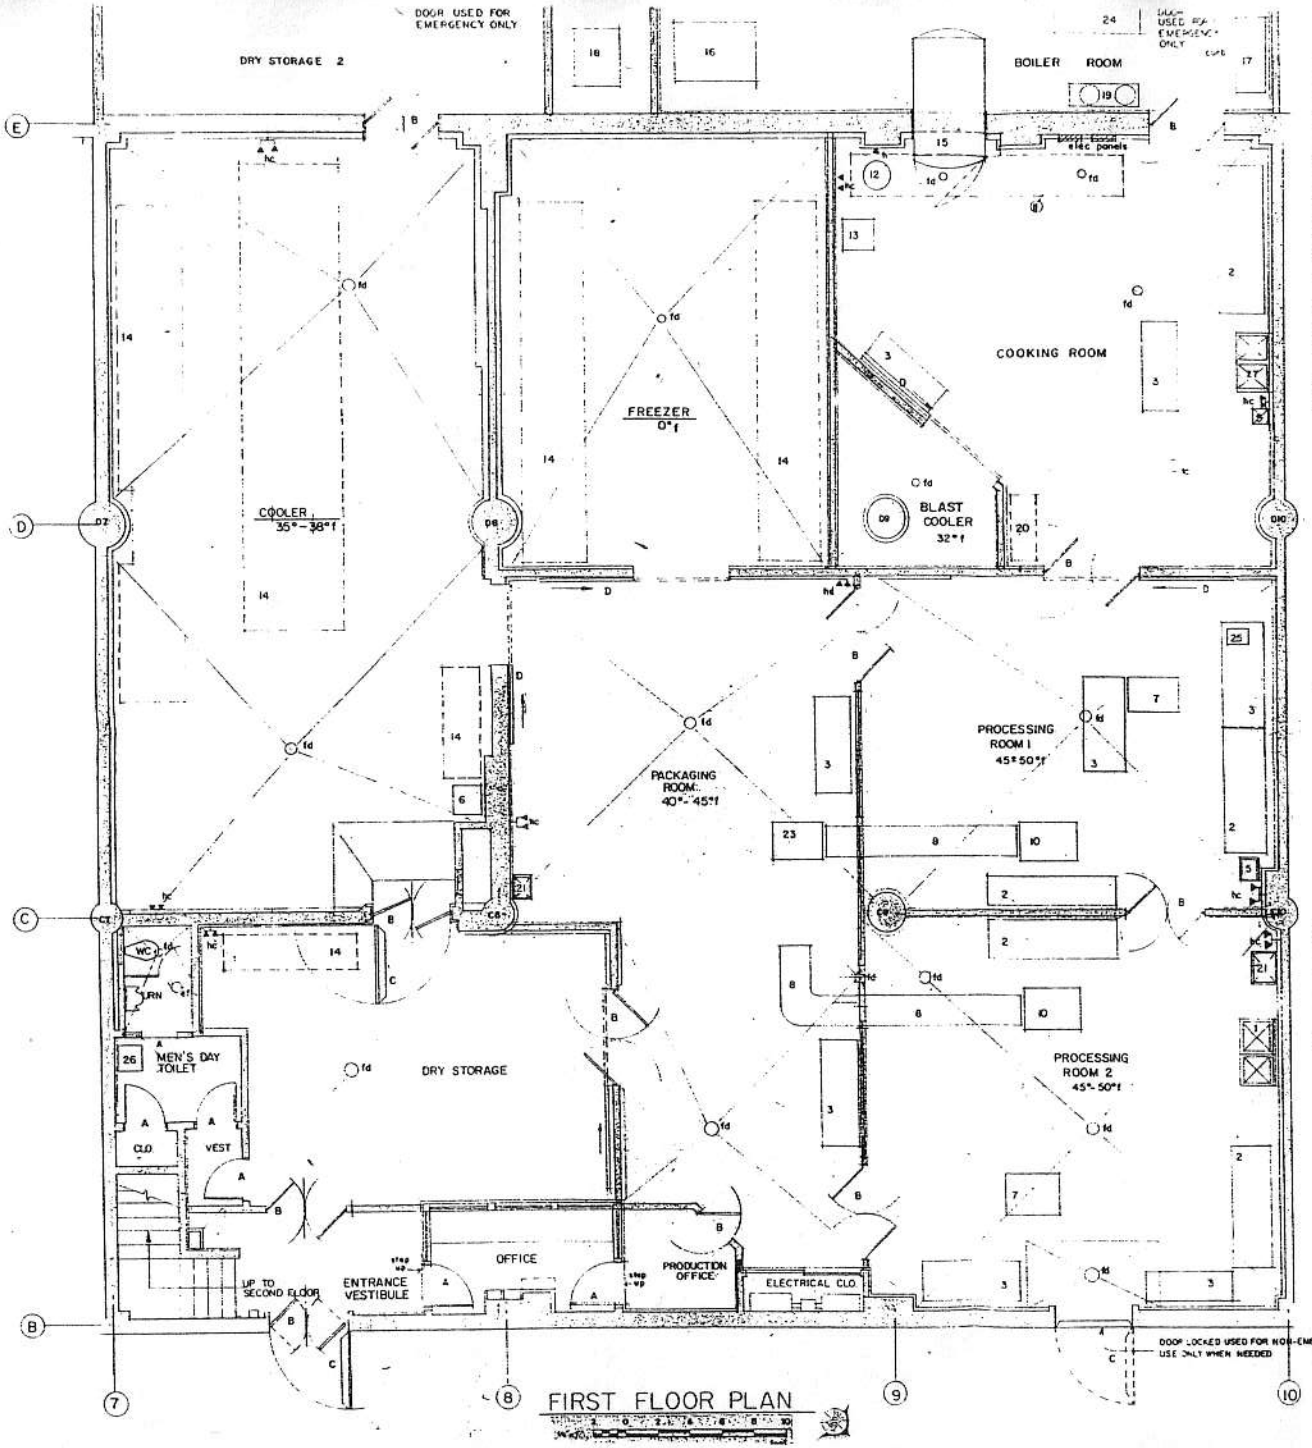

ROOM FINISH SCHEDULE

ROOM DESCRIPTION	FLOOR	BASE	WALL FINISH ALL	NORTH	EAST	SOUTH	WEST	CEILING	CEILING HEIGHT	NOTES
ENTRANCE VESTIBULE	EP	C/M	K					K		
VESTIBULE	EP	M	K					K		
MENS DAY TOILET	EP	M	K					K		
OFFICE	EP	M	K					K		
COOLER	EP	C	K					K		
FREEZER	EP	C/M	K					K		
COOKING ROOM	EP	C	K					K		
PROCESSING ROOM I & 2	EP	C/M	K					K		
DRY STORAGE 1	EP	C	K					K		
BLAST COOLER	EP	C	K					K		
BOILER ROOM	C	C	CBUP	-				ES		
DRY STORAGE 2	C	C	CBUP					ES		
PRODUCTION OFFICE	EP	C	K					K		
PACKAGING ROOM	EP	C	K					K		

EQUIPMENT LIST

1 TWO BAY S.S. PRODUCT WASH SINK
2 8' S.S. WORKTABLE
3 6' S.S. WORKTABLE
4 VEGETABLE PROCESSOR
5 S.S. HANDWASH SINK (Pedal Operated)
6 RETURN GOODS TABLE
7 FOOD MIXER
8 CONVEYOR
9 CARTON SEALER
10 SCALE TABLE
11 10' EXHAUST HOOD
12 80 GAL STEAM KETTLE
13 80 GAL S.S. COOLING TANK
14 PALLET PACKING
15 STEAM RETORT
16 BOILER
17 OIL TANK
18 COMPRESSOR
19 CHEMICAL STORAGE RACK
20 RACK
21 AUTOMATIC HANDWASH MACHINE
22 THREE BAY S.S. SINK
23 TAPE SEALING MACHINE
24 BOILER FEED WATER PUMP
25 MANUAL CAN OPENER
26 PORCELAIN SINK WITH PEDAL OPERATOR
27 TWO BAY S.S. PRODUCE WASH SINK

SPACE FOR FUTURE EXPANSION

SCHEDULE ABBREVIATIONS & NOTES

FLOOR FINISH
C CONCRETE
QT QUARRY TILE
CA CARPET
CT CERAMIC TILE
EP EPOXY

BASE
C CONCRETE CURB
M METAL
CT CERAMIC TILE
V VINYL

WALL FINISH
K KAL-LITE
CT CERAMIC TILE
CP CEMENT PLASTER
CPP CEMENT PLASTER PAINTED
CBP CEMENT BLOCK PAINTED
CBUP CONC. BLOCK UNPAINTED

CEILING FINISH
K 24"x 48" SUSPENDED KAL-LITE PANELS
KT KAL-LITE PANELS DIRECT TO CEILING
AT 24"x 48" SUSPENDED ACOUSTICAL PANELS
ES EXPOSED STRUCTURE

LEGEND

fd FLOOR DRAIN
hc HOT & COLD WATER WALL MOUNTED HOSE CONNECTION
A HOLLOW METAL PASSAGE DOOR & FRAME PAINTED
B BI-PARTING RUBBER SWING DOORS
C GALVANIZED CLADDED INSULATED SWING DOOR & FRAME
ef EXHAUST FAN
CEILING HUNG MEAT RAILS
D = KAL-LITE CLADDED INSULATED SLIDING DOOR
CONCRETE SUPPORT COLUMN

MODIFICATION UPDATE 7-15-96

BOSTON SALADS AND PROVISIONS CO., INC.
85 NEWMARKET SQUARE BOSTON, MA.
Southampton Food Terminal Inc.

EX DESIGN GROUP ARCHITECTS PLANNERS CONSULTANTS

USDA REGULATIONS CONSULTANT

3 of 3