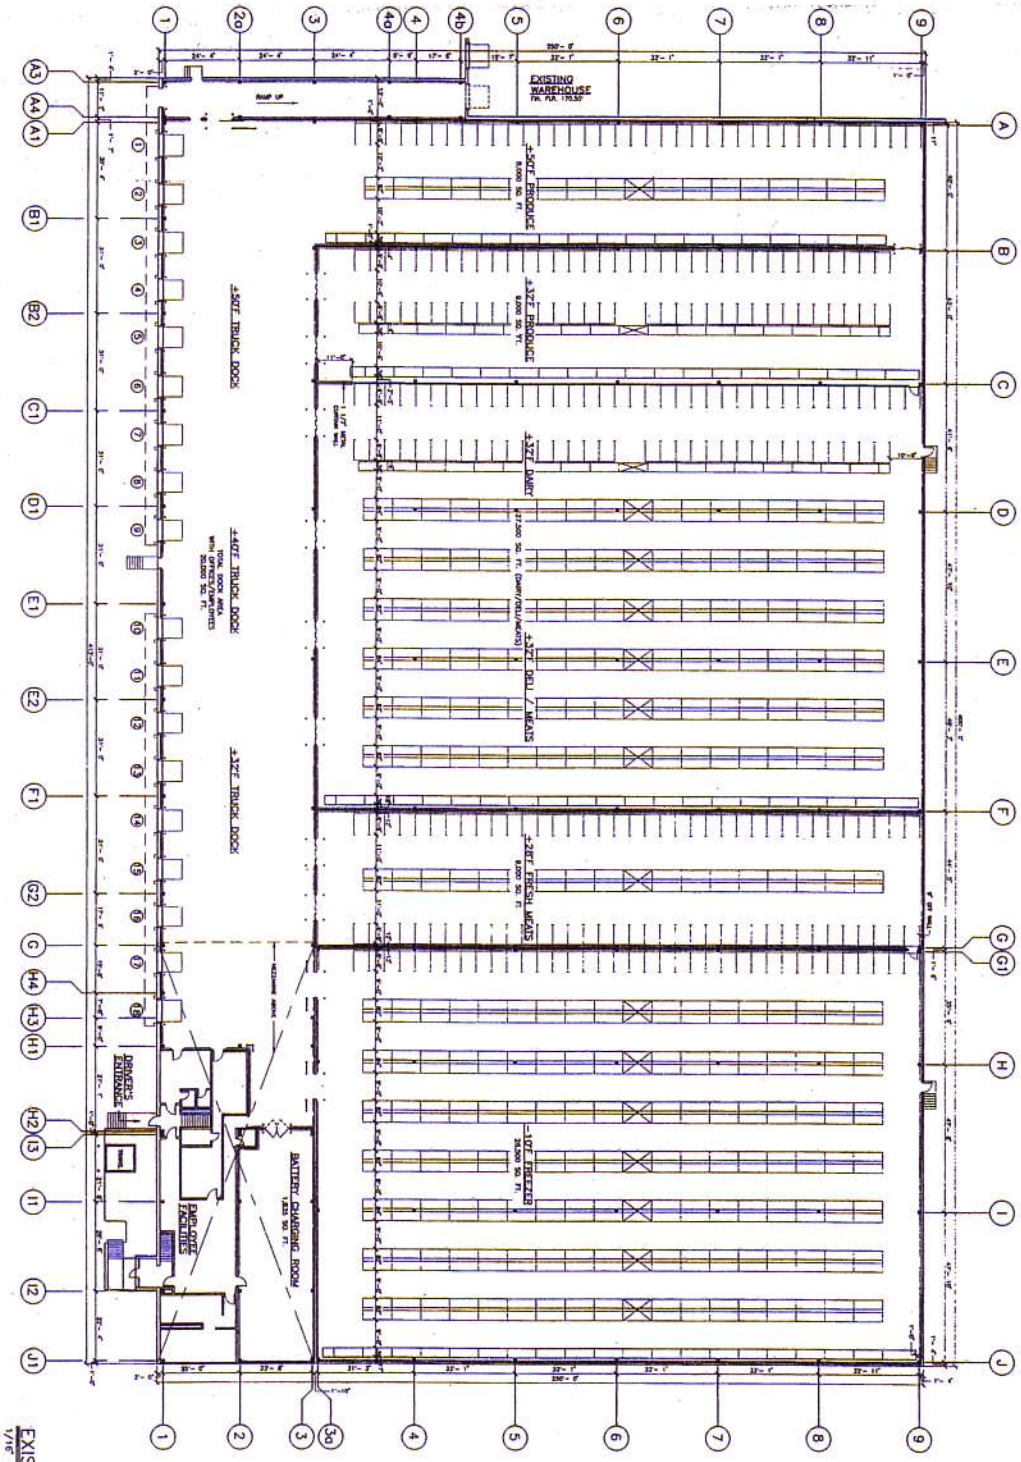

EXISTING FLOOR PLAN

1/16" = 1'-0"

161,300 SQ. FT.

N

EX-1

CLIENT	FERRERA AND SONS CANTON, MASS
PROJECT	WAREHOUSE EXPANSION
DRAWING TITLE	EXISTING FLOOR PLAN

FERRERA

NO	DATE	REVISION

Stahlman Engineering Corp. PROFESSIONAL ENGINEERS