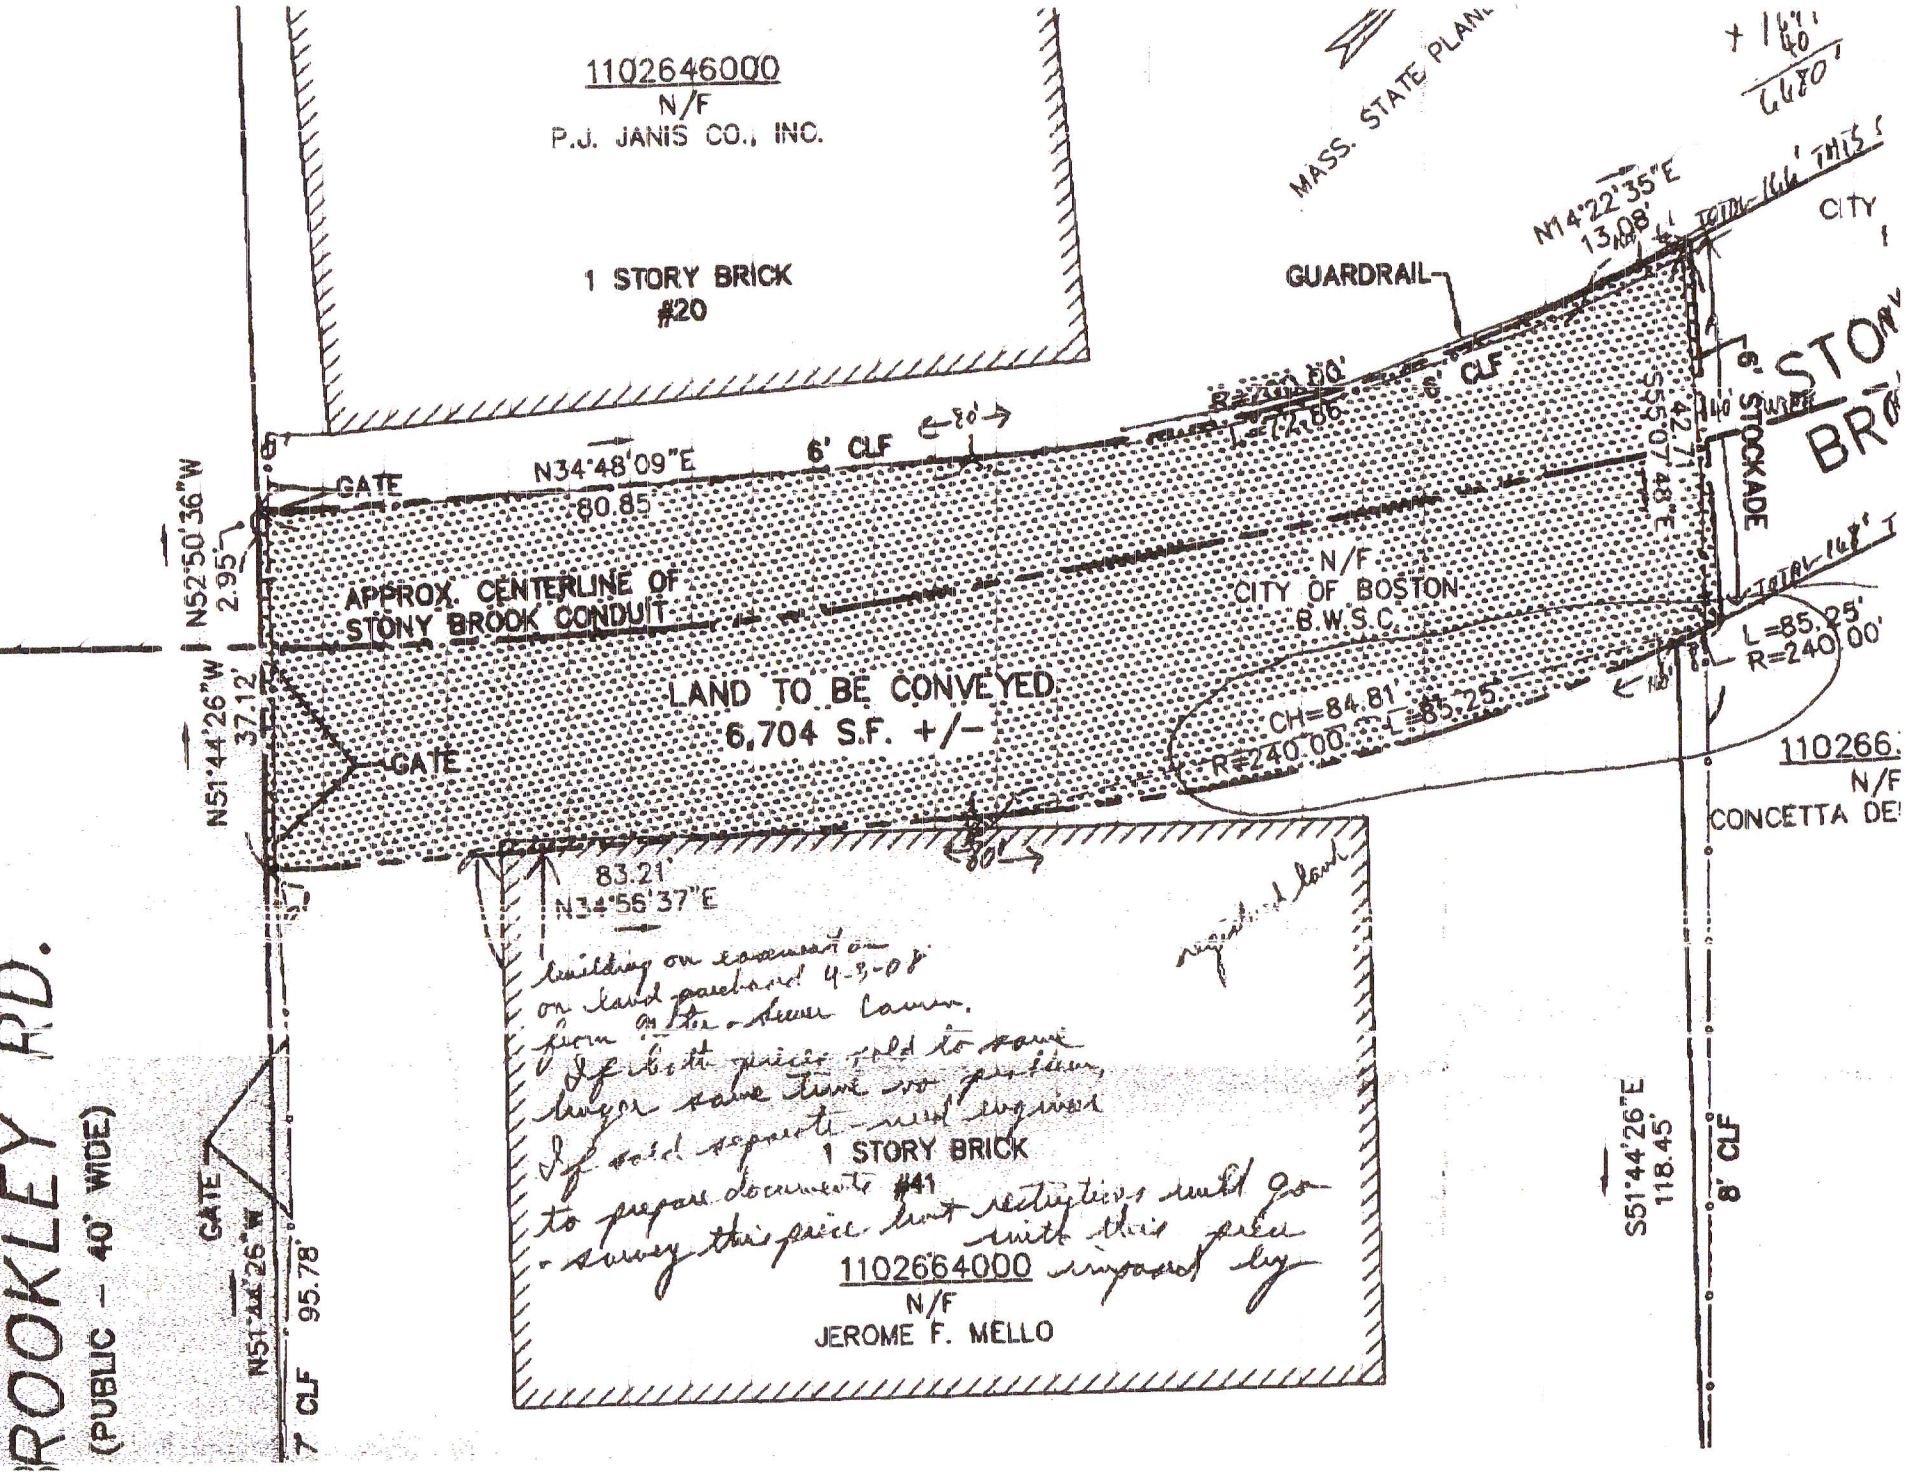
1102646000
N/F
P.J. JANIS CO., INC.
1 STORY BRICK
#20
MASS. STATE PLANE
GUARDRAIL
N14°22'35"E
13.08'
CITY
STONY BROOK
6' STOCKADE
6' CLF
N34°48'09"E
80.85'
GATE
N52°50'36"W
2.95'
N51°44'26"W
37.12'
APPROX. CENTERLINE OF
STONY BROOK CONDUIT
N/F
CITY OF BOSTON
B.W.S.C.
LAND TO BE CONVEYED
6,704 S.F. +/-
CH=84.81'
R=240.00' L=85.25'
L=85.25'
R=240.00'
110266
N/F
CONCETTA DE
83.21'
N34°56'37"E
building on easement on
on land purchased 4-3-08
from Mr. Steve Camm.
If both pieces sold to same
buyer same time no problem,
If sold separately need surveyed
to prepare documents
survey this piece but restrictions would go
with this piece
1 STORY BRICK
#41
1102664000
N/F
JEROME F. MELLO
S51°44'26"E
118.45'
8' CLF
GATE
N51°44'26"W
95.78'
7' CLF
ROOKLEY RD.
(PUBLIC - 40' WIDE)